CHAS. B PUGH (WALSALL) LTD

Water & Drainage Layout

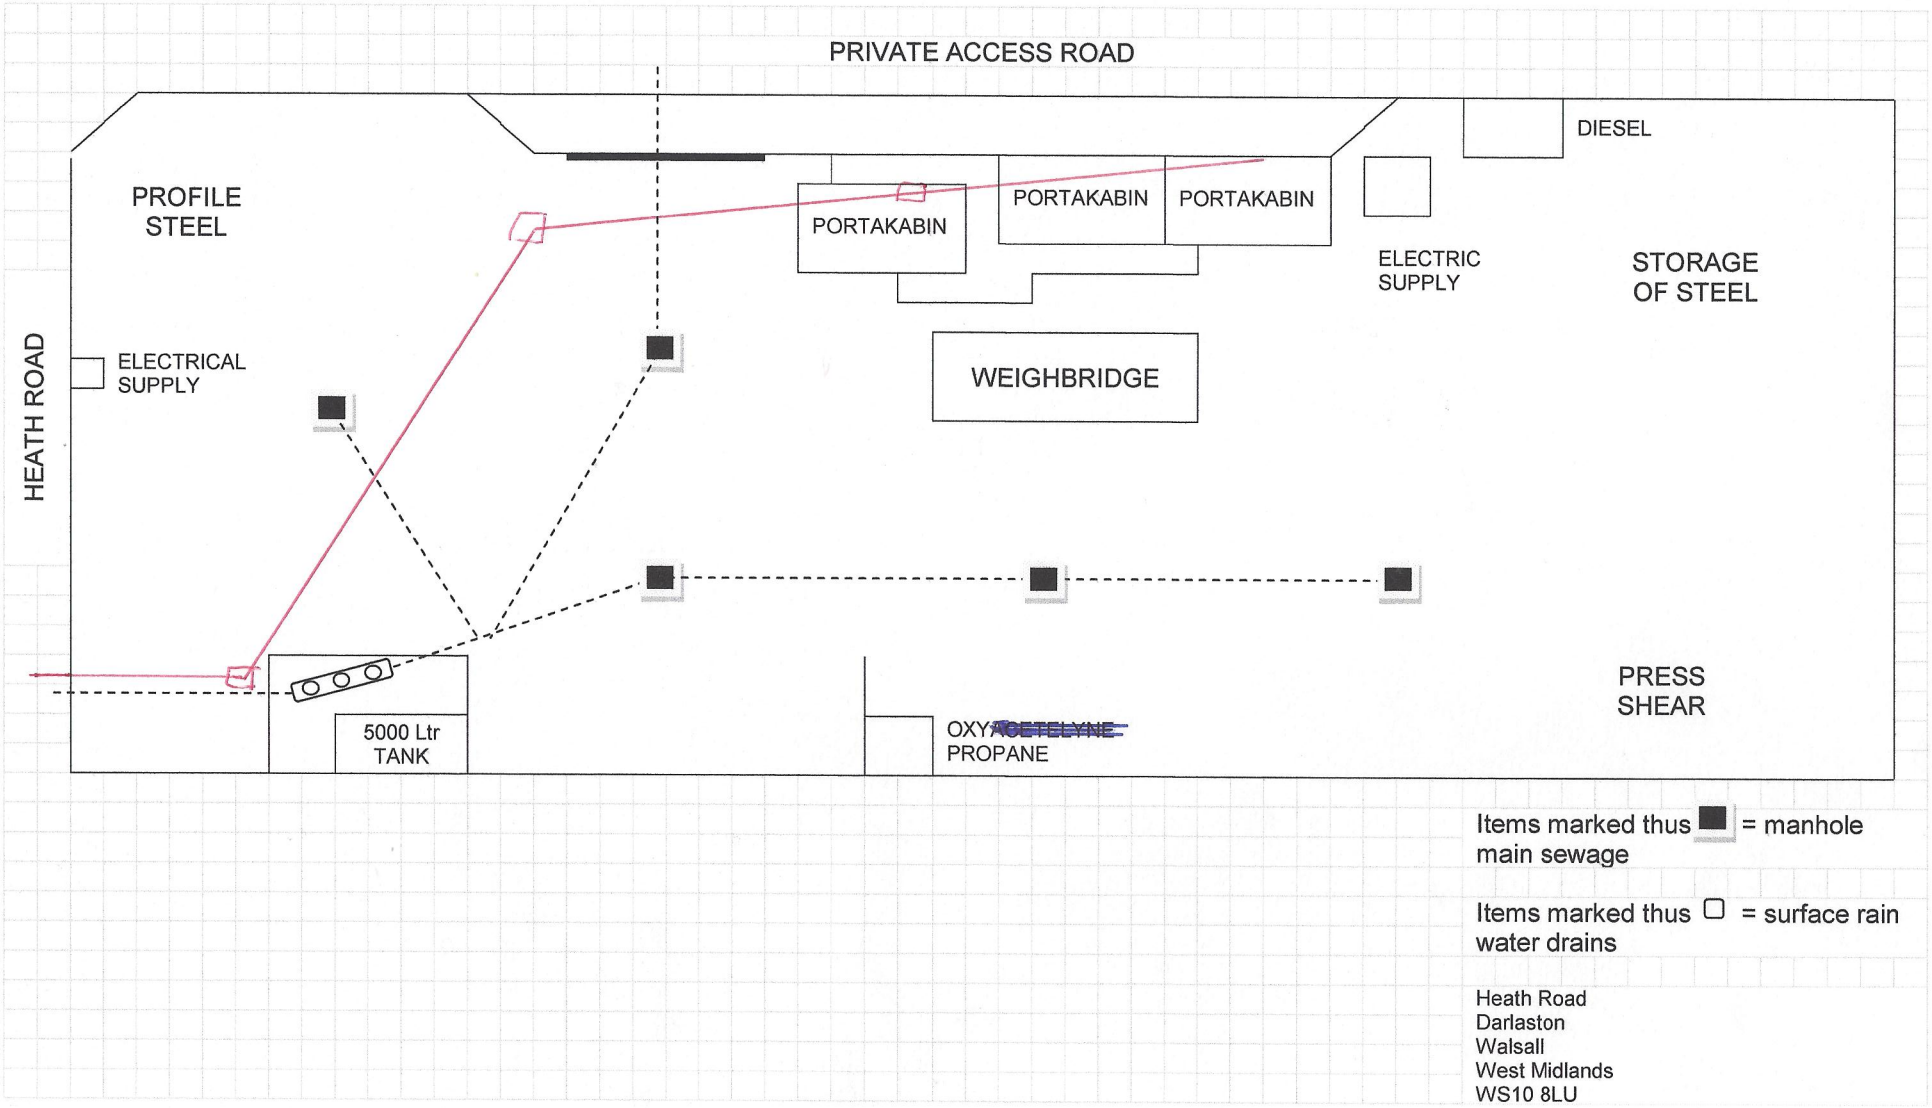

Issue 1 Affective date: 25/02/13 EMF20