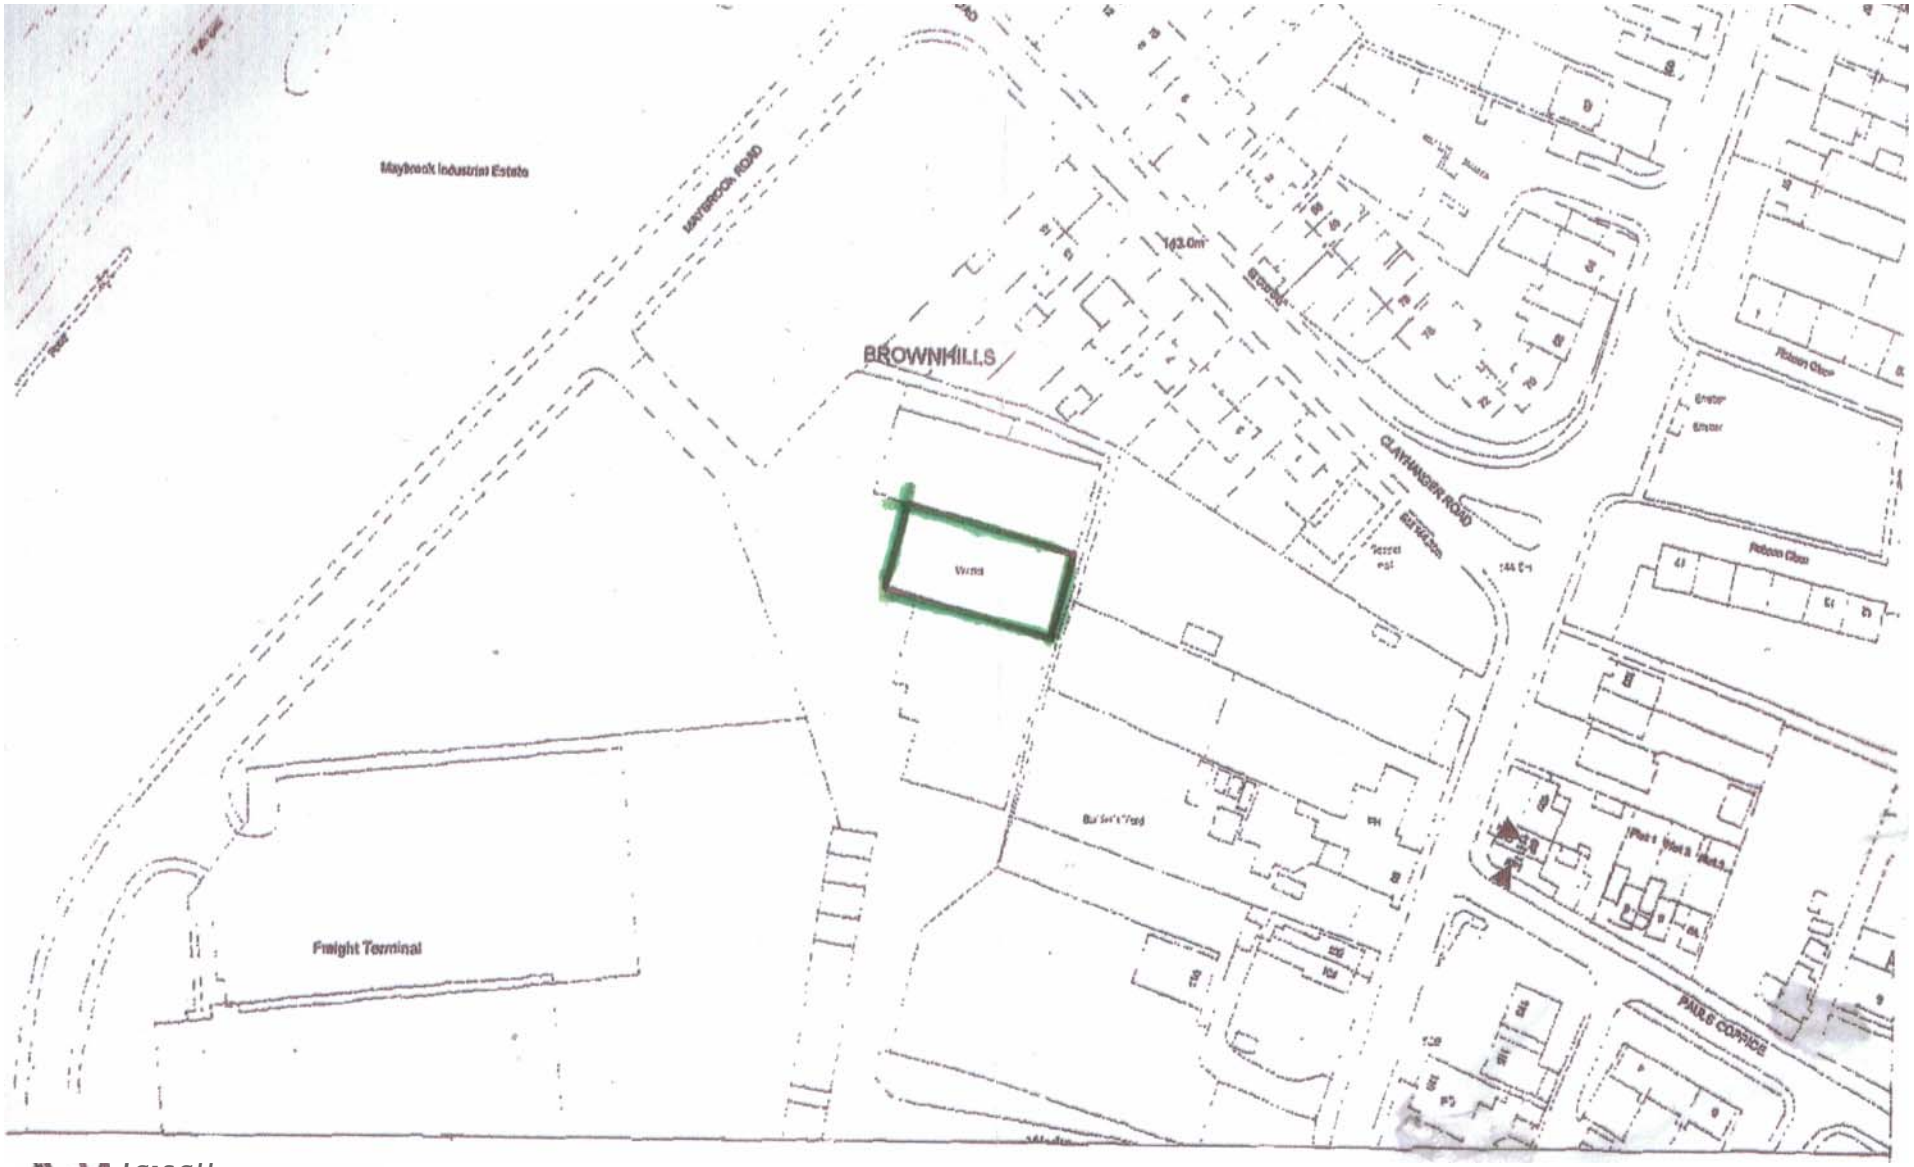

Walsall Metropolitan Borough Council

DRAWING NO

SITE LOCATION PLAN

Engineering & Planning Services
Licence No: 100019529

wfttr /,`w fxir
*CoovraM invi n-a-s .«jrf *^*

Scate-