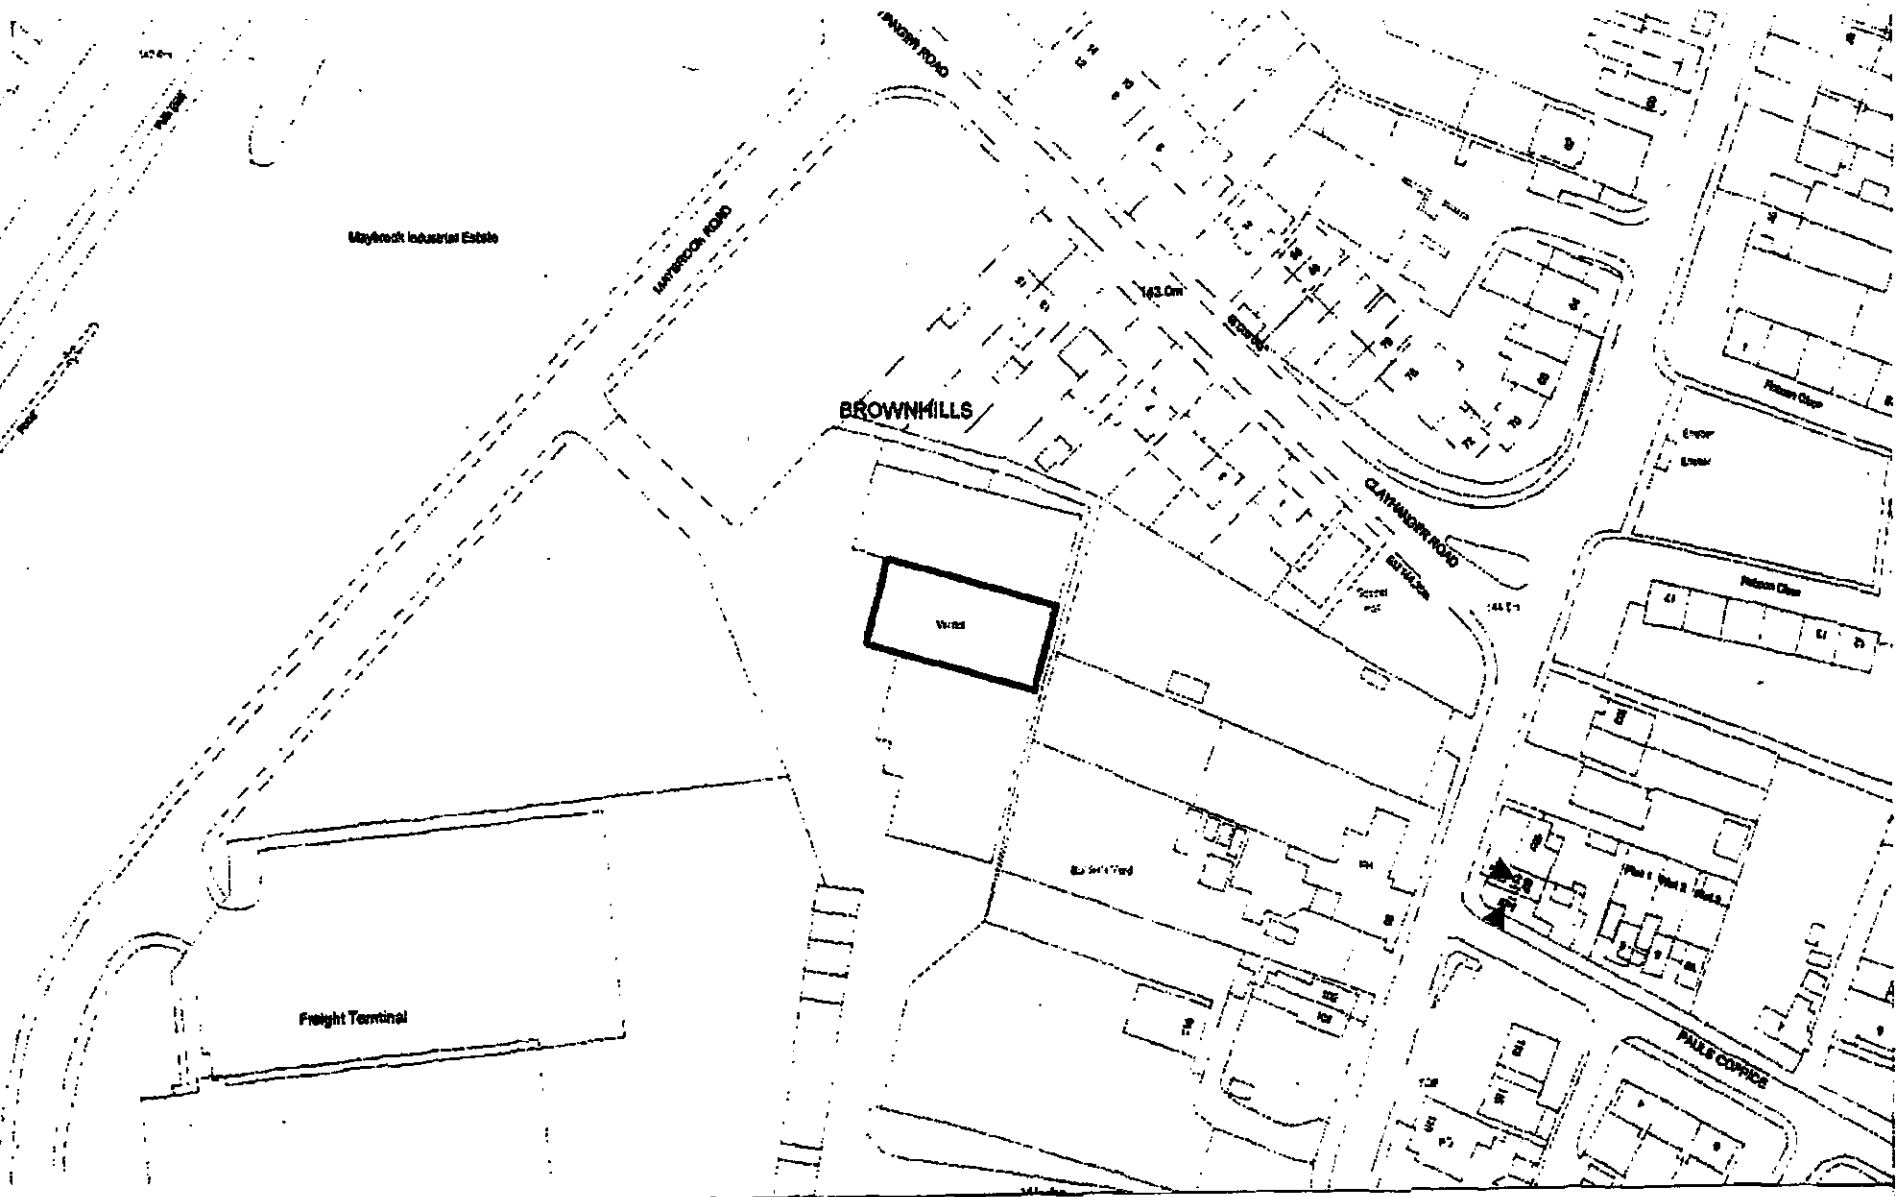

Site Plan.

Walsall Metropolitan Borough Council

DRAWING NO:

SITE LOCATION PLAN

Engineering & Planning Services
Licence No: 100019529

N W E S

Scale: 1:1250

Reproduced from the Ordnance Survey mapping with the permission of Her Majesty's Stationery Office
Unauthorised reproduction infringes Crown Copyright and may lead to prosecution or civil proceedings